


RIGHT OF WAY

TYPICAL SECTION


2ND STREET, 3RD STREET, & 7TH STREET

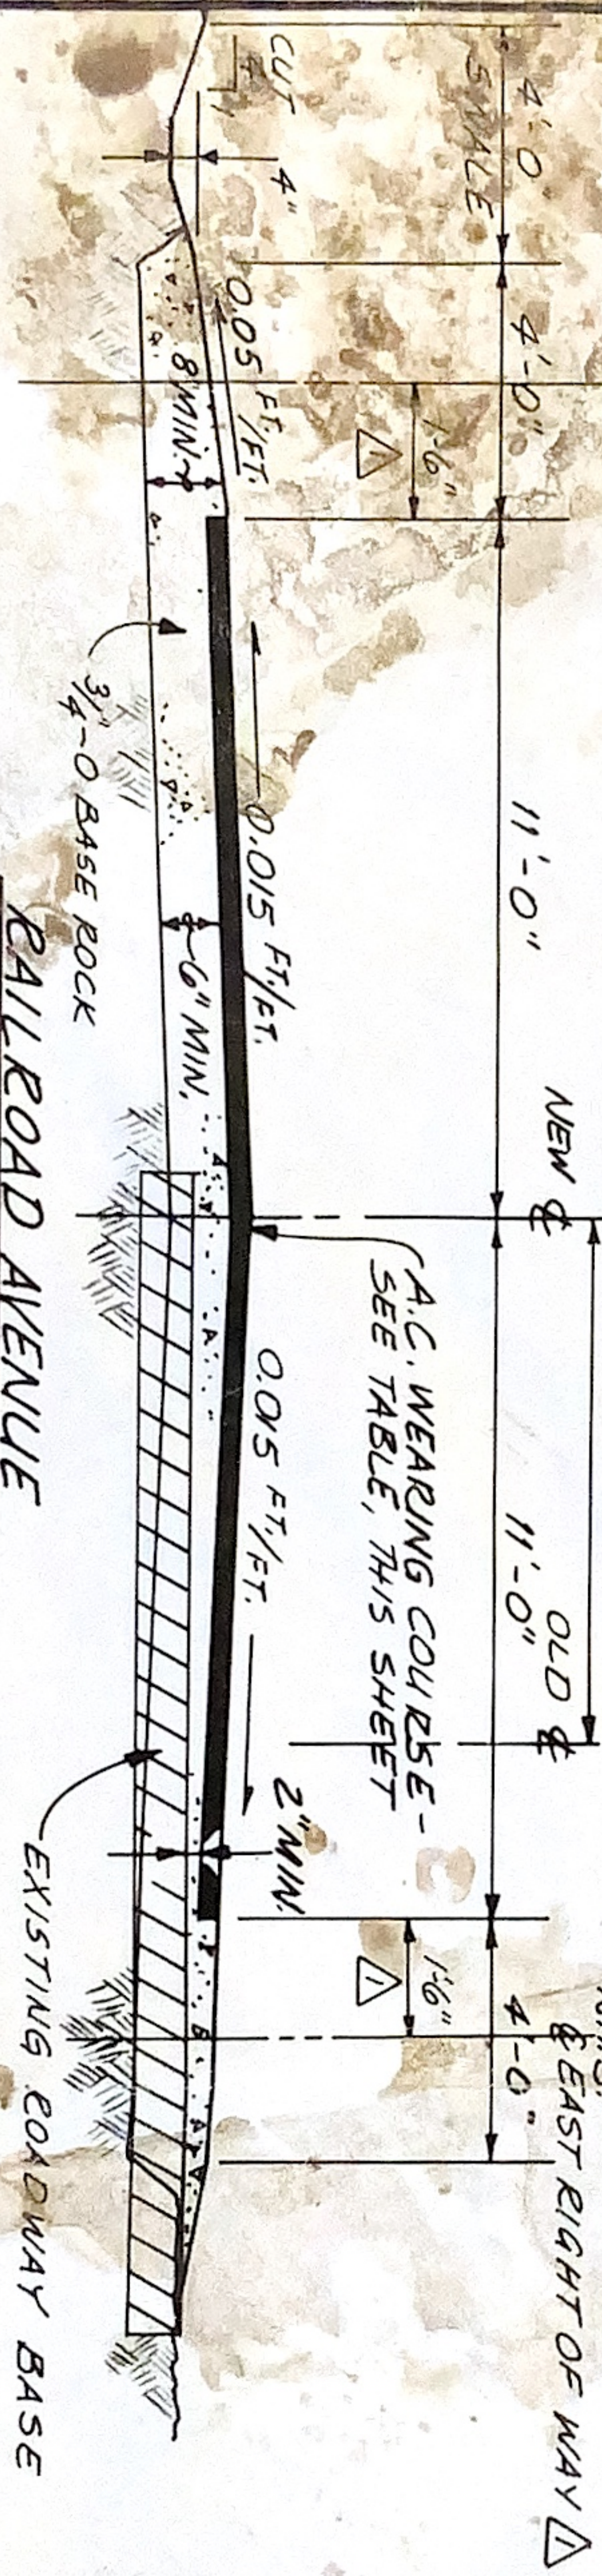

N.T.S.

RAILROAD AVENUE

TYPICAL SECTION

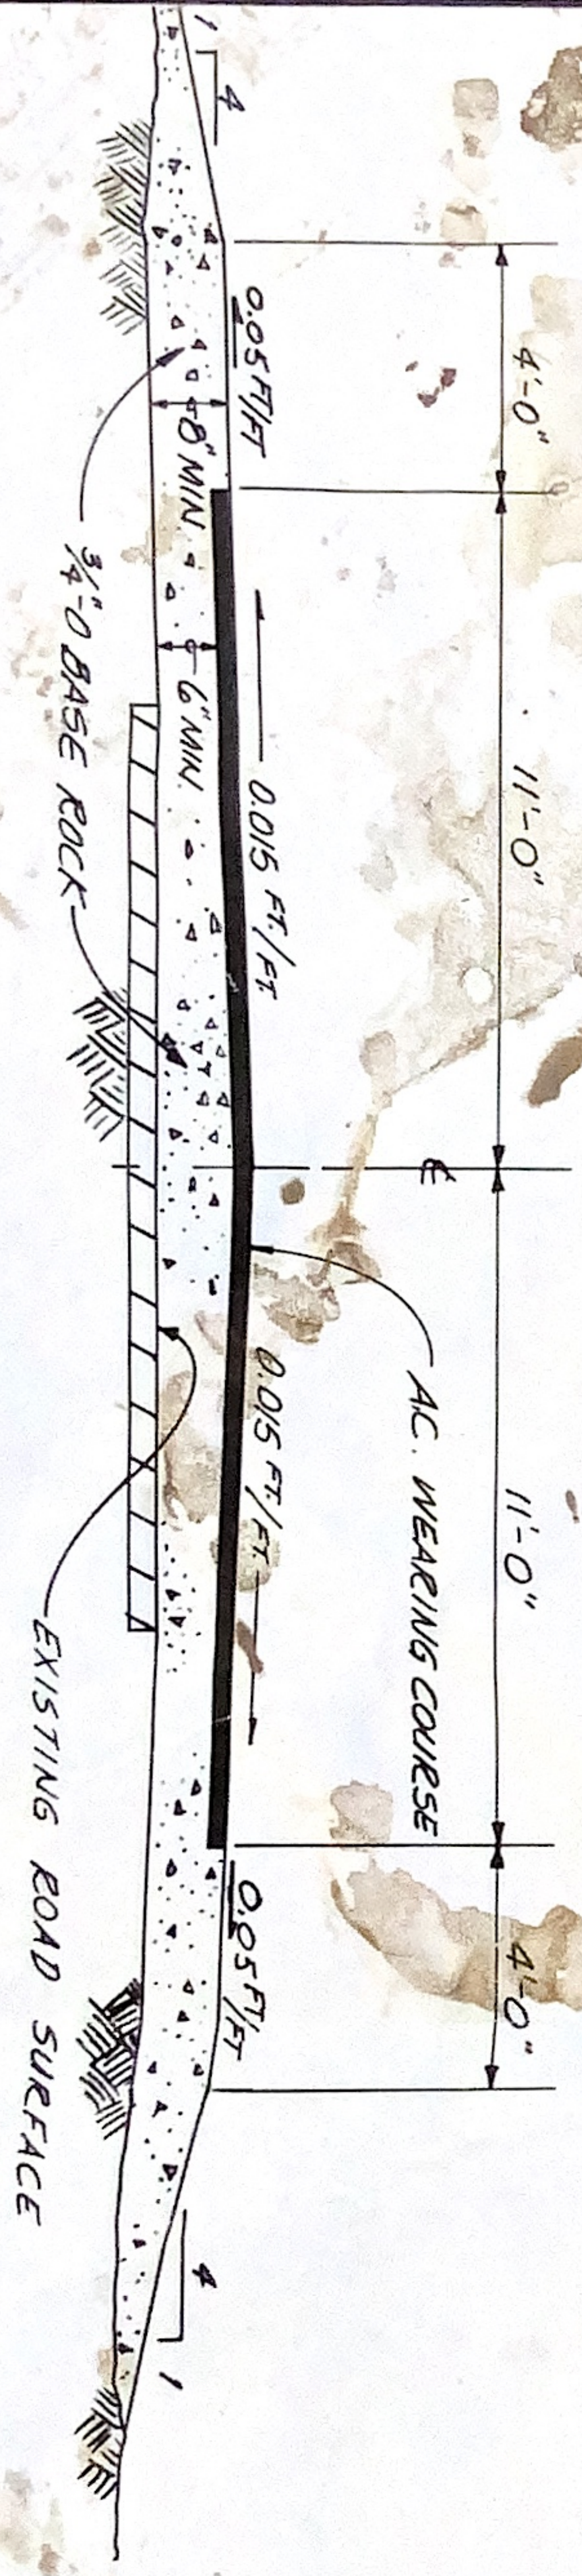

6TH STREET

TYPICAL SECTION

N.T.S.

STREET	COMPACTED DEPTH OF A.C.
2nd	3"
3rd	3"
6th	2 1/2"
7th	2 1/2"
RAILROAD	3"



REVISION MAY 9, 1985

STREET IMPROVEMENT PROJECT

FOR CITY OF IMBLER, OREGON

SCALE


1"=60'

DATE

1984

JOB NO.

881-30

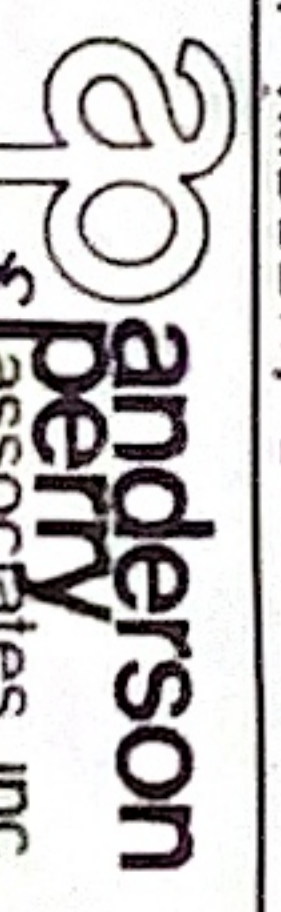

LA GRANDE ONE & WALLA WALLA WASH.

SHEET NO.

4